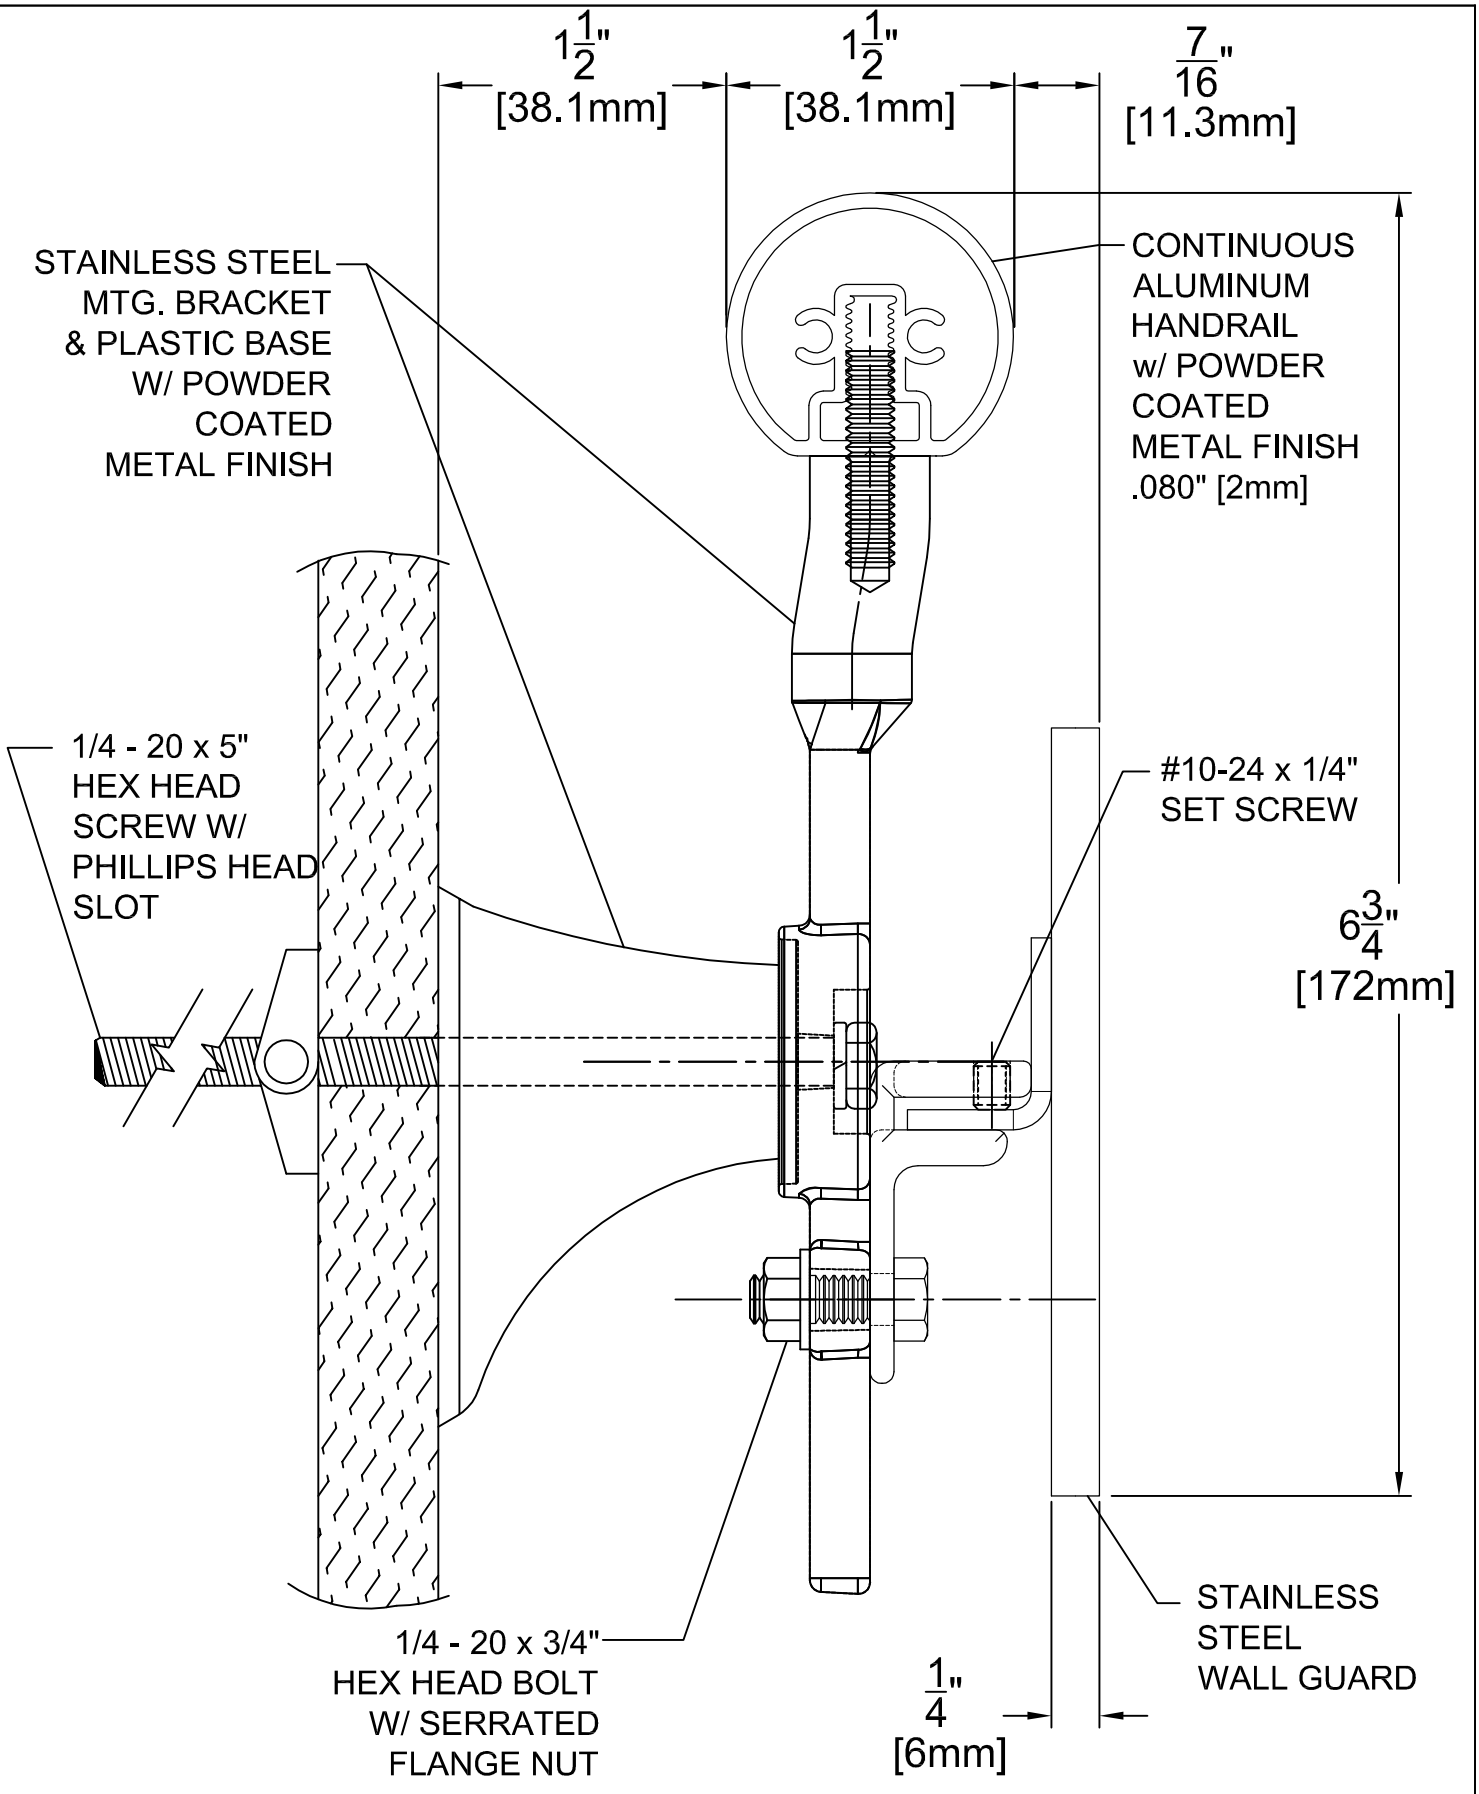


DATE:	NOVEMBER 20, 2008
DRAWN BY:	JAD
DRAWING NO.:	3500MS

3500MS SILHOUETTE (METAL HR, ST. STEEL WG)

INPRO CORPORATION
Interior and Exterior Architectural Products
S80 W18766 Apollo Drive
Muskego, WI 53150 USA