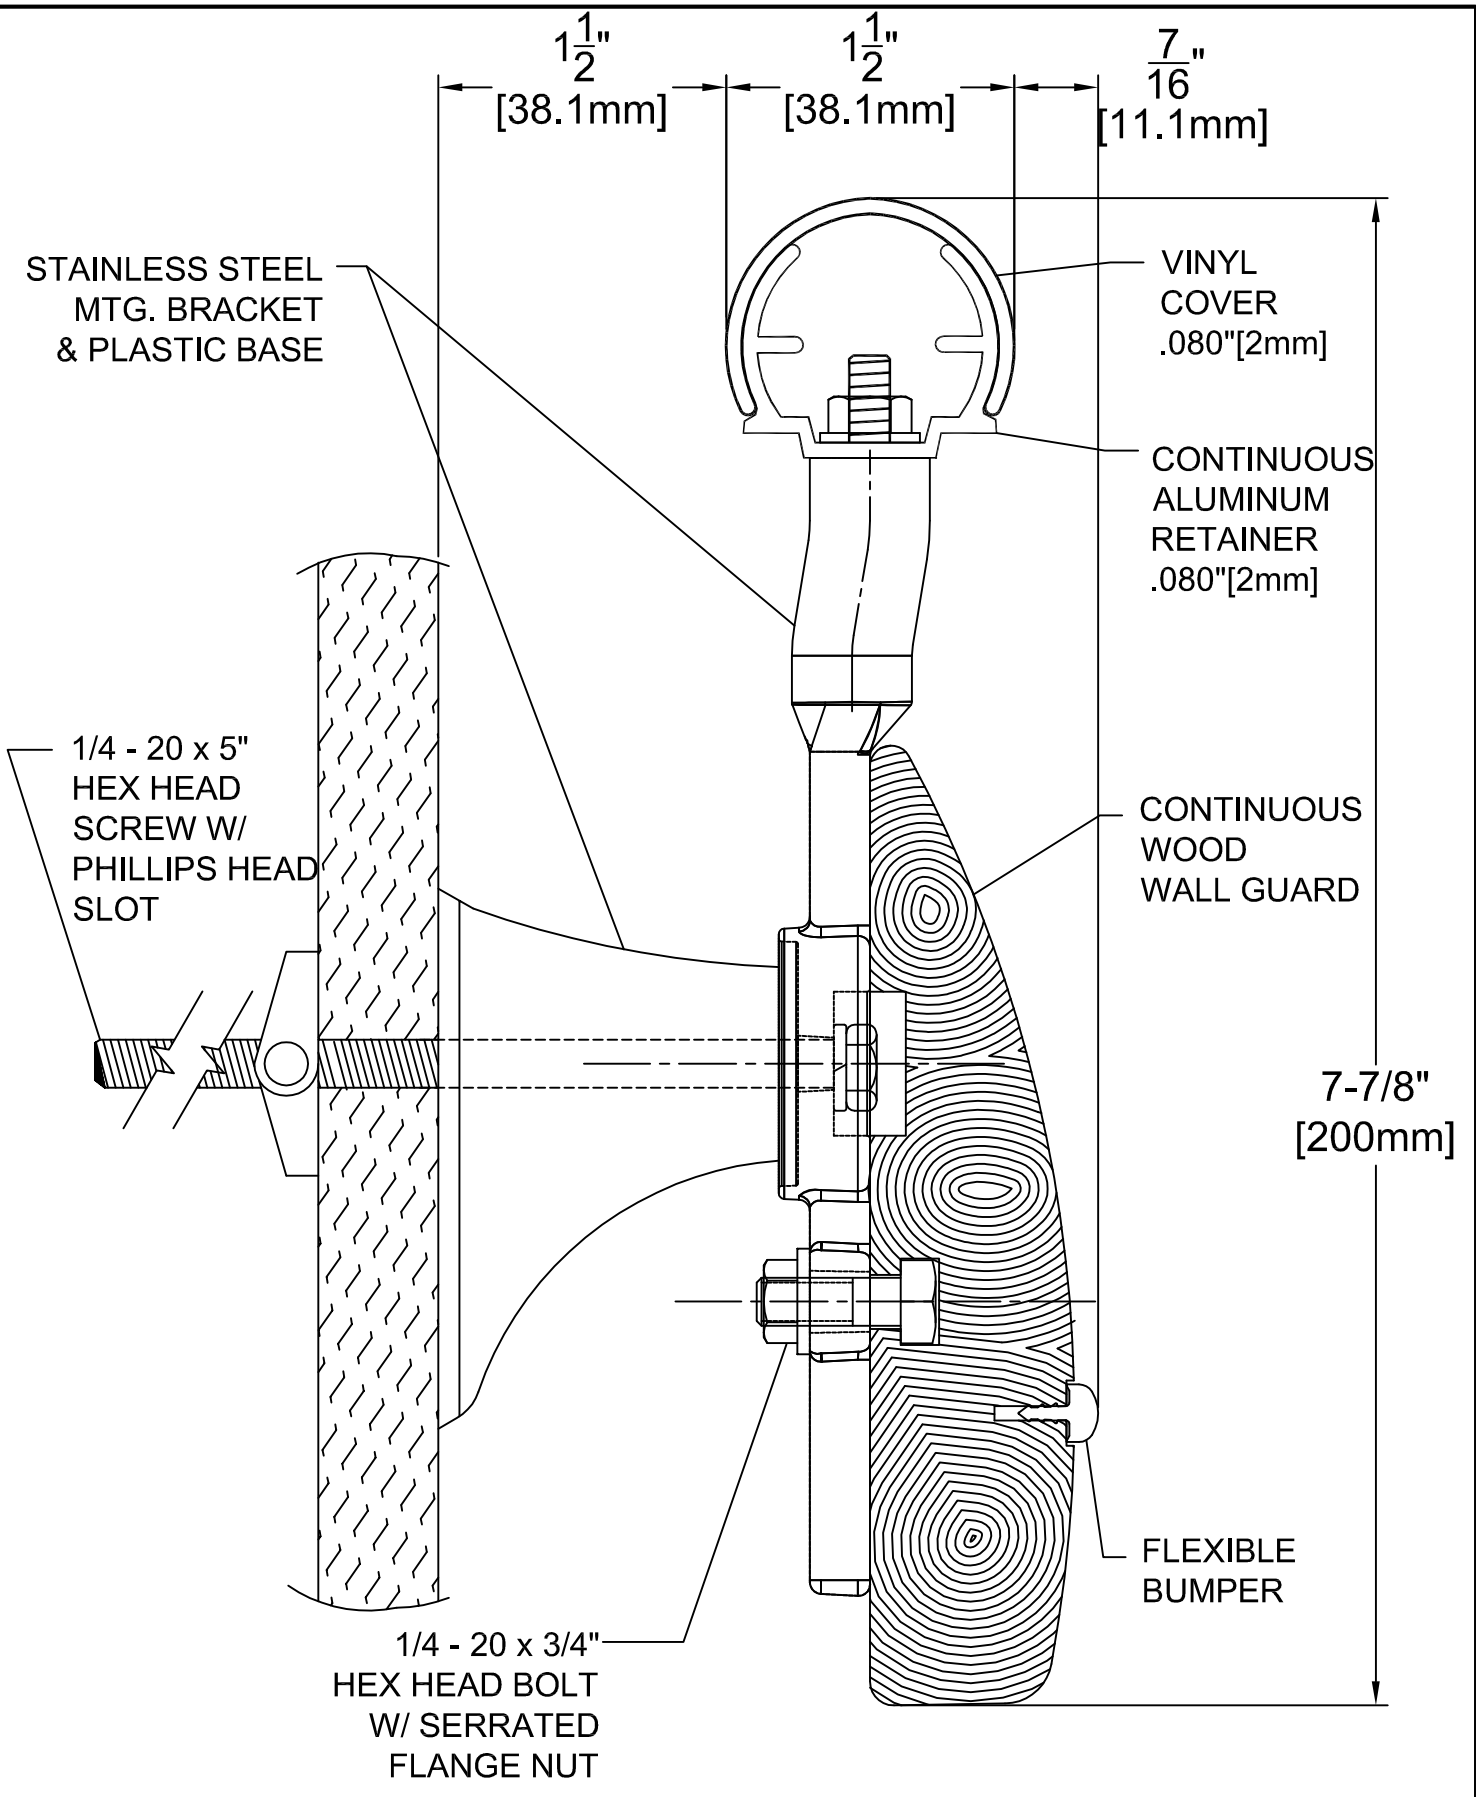



| | | |
|---|---|---|
| DATE: NOVEMBER 20, 2008 | 3500VWB SILHOUETTE (VINYL HR, WOOD WG w/FLEX. BUMPER) | INPRO CORPORATION® Interior and Exterior Architectural Products S80 W18766 Apollo Drive Muskego, WI 53150 USA |
| DRAWN BY: JAD | | |
| DRAWING NO.: 3500VWB | | |