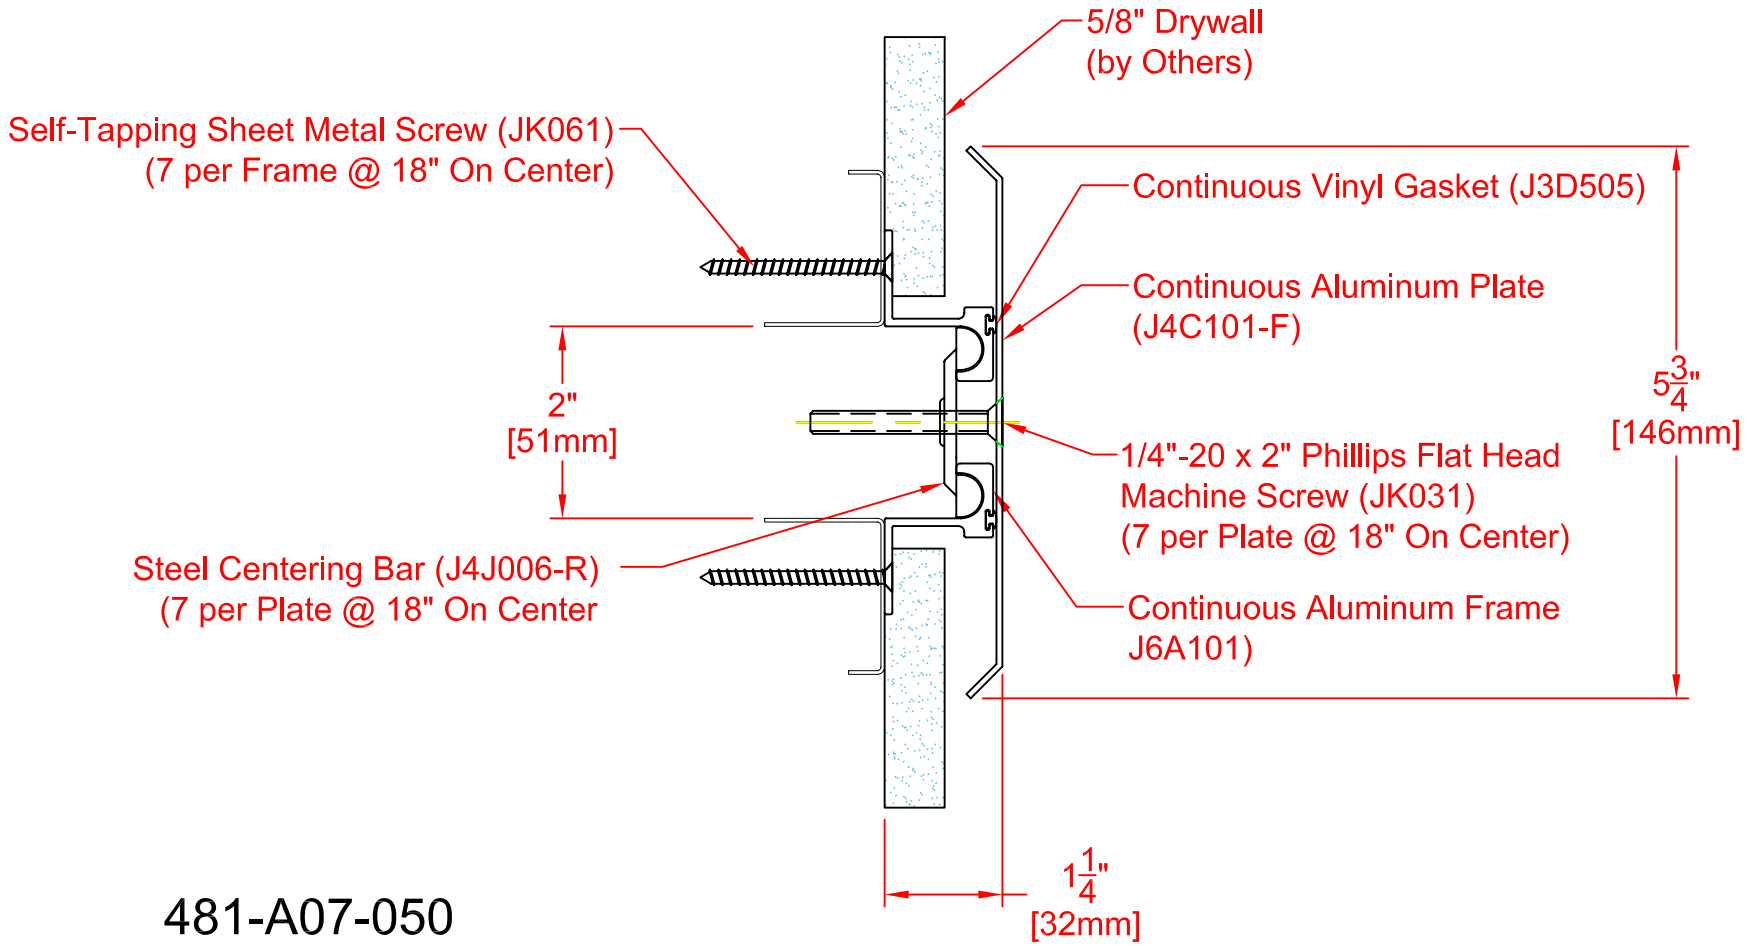


481-A07-050


Joint Width		Movement ± Horizontal		Vertical	
US	mm	US	mm	US	mm
2"	51	9/16"	14	1"	25

InPro JOINTMASTER
ARCHITECTURAL JOINT SYSTEMS

DATE: 9/07/05
SCALE: 1/2
REV:

APPLICATION-
CENTERING BAR SYSTEM
WALL/WALL, CEILING/CEILING CONDITION

InPro Corporation
Interior and Exterior Architectural Products
S80 W18766 Apollo Drive
Muskego, WI 53150 USA

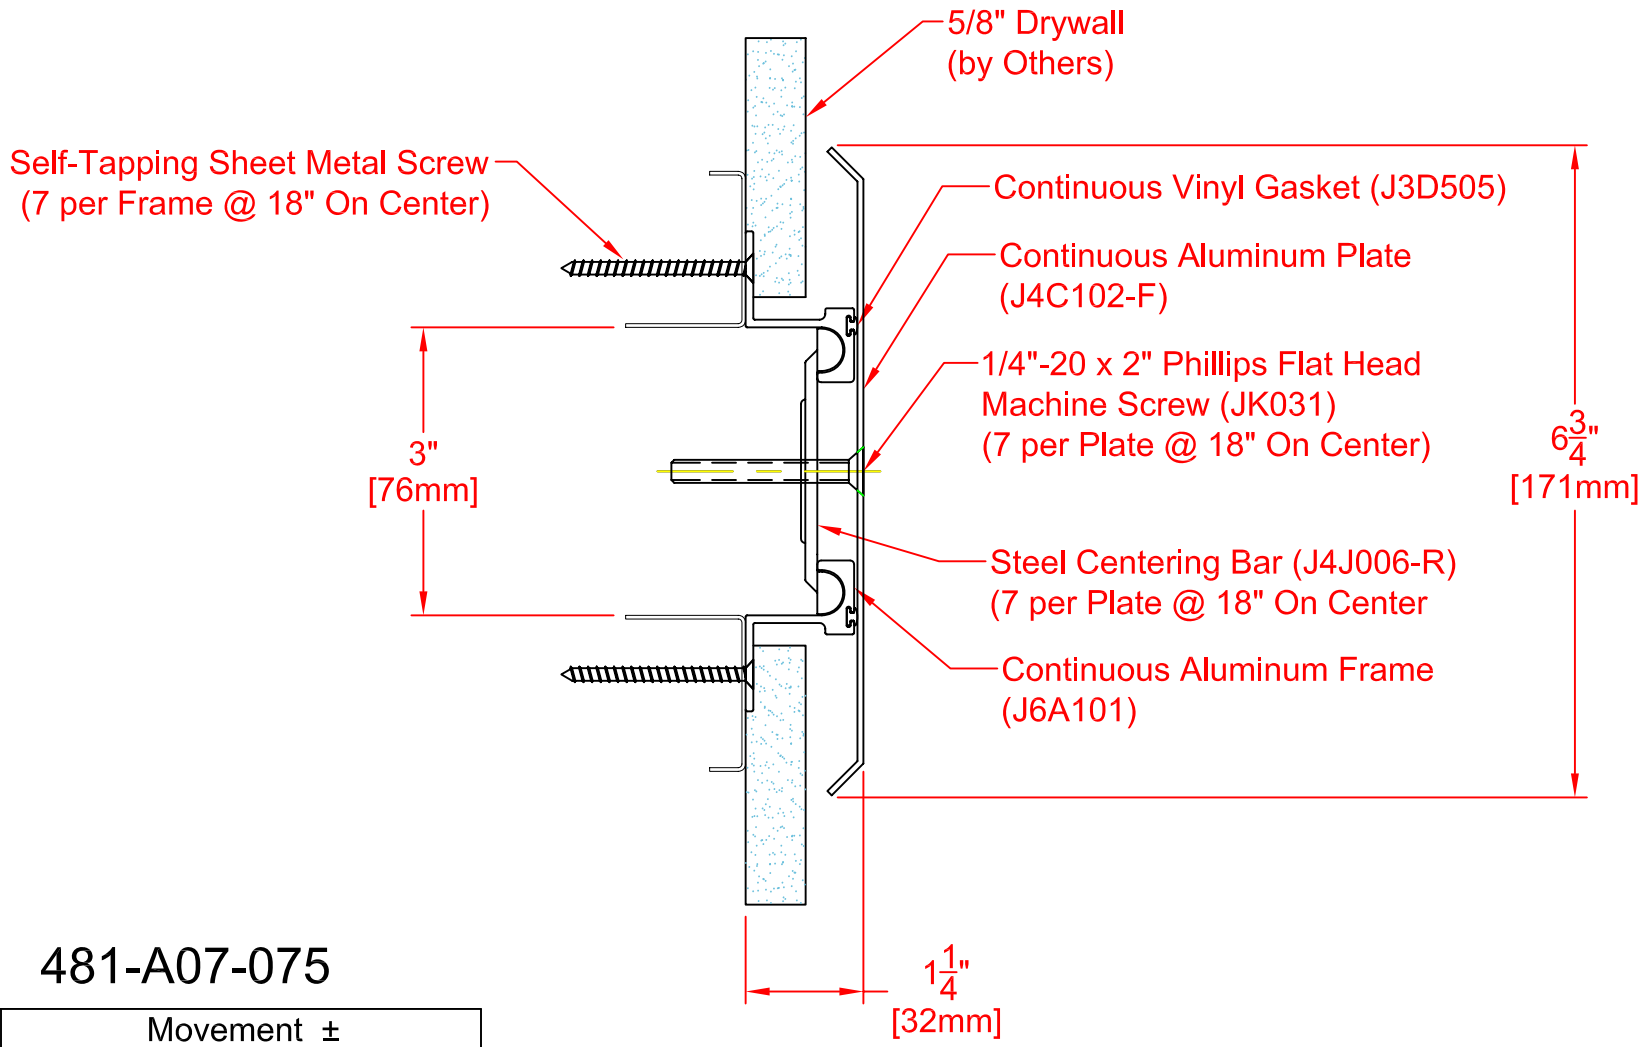

481-A07-075


Joint Width		Movement ± Horizontal		Vertical	
US	mm	US	mm	US	mm
3"	76	1-1/2"	38	1-1/2"	38

InPro JOINTMASTER
ARCHITECTURAL JOINT SYSTEMS

DATE: 9/07/05
SCALE: 1/2
REV:

APPLICATION-
CENTERING BAR SYSTEM
WALL/WALL, CEILING/CEILING CONDITION

InPro Corporation
Interior and Exterior Architectural Products
S80 W18766 Apollo Drive
Muskego, WI 53150 USA

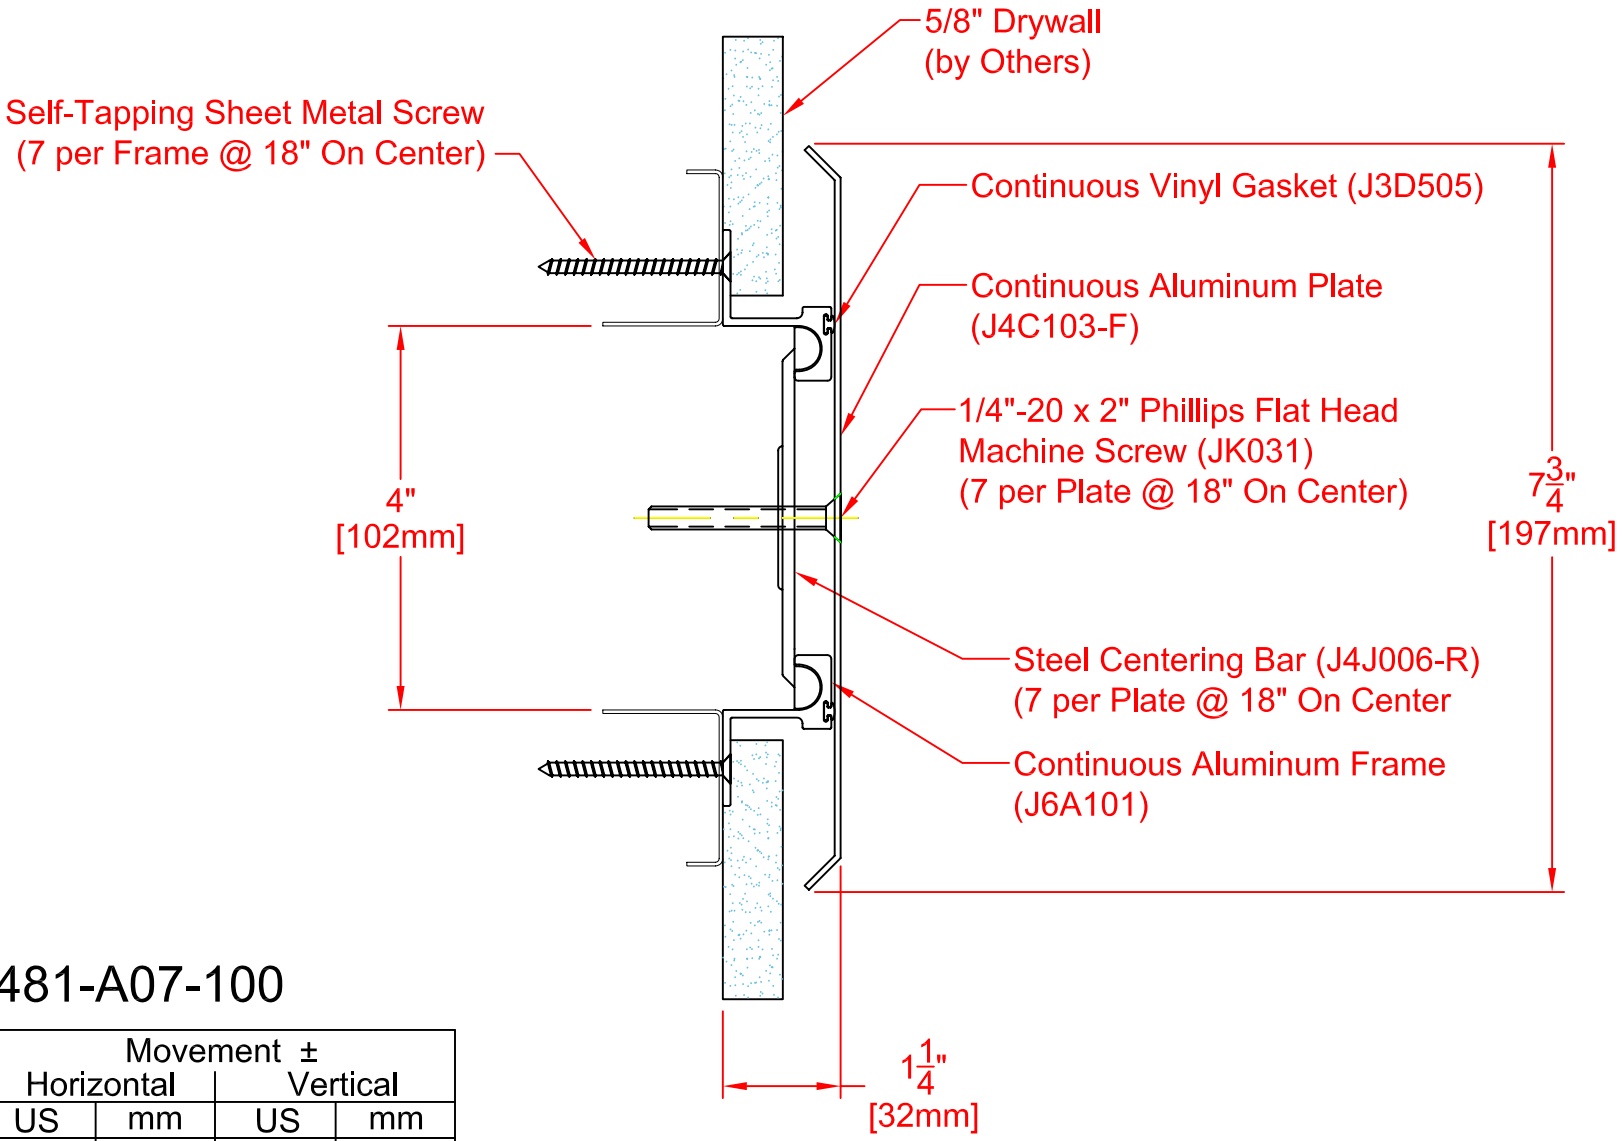

481-A07-100


Joint Width		Movement ± Horizontal		Movement ± Vertical	
US	mm	US	mm	US	mm
4"	102	2"	51	2"	51

InPro JOINTMASTER
ARCHITECTURAL JOINT SYSTEMS

DATE: 9/07/05
SCALE: 1/2
REV:

APPLICATION-
CENTERING BAR SYSTEM
WALL/WALL, CEILING/CEILING CONDITION

InPro Corporation
Interior and Exterior Architectural Products
S80 W18766 Apollo Drive
Muskego, WI 53150 USA

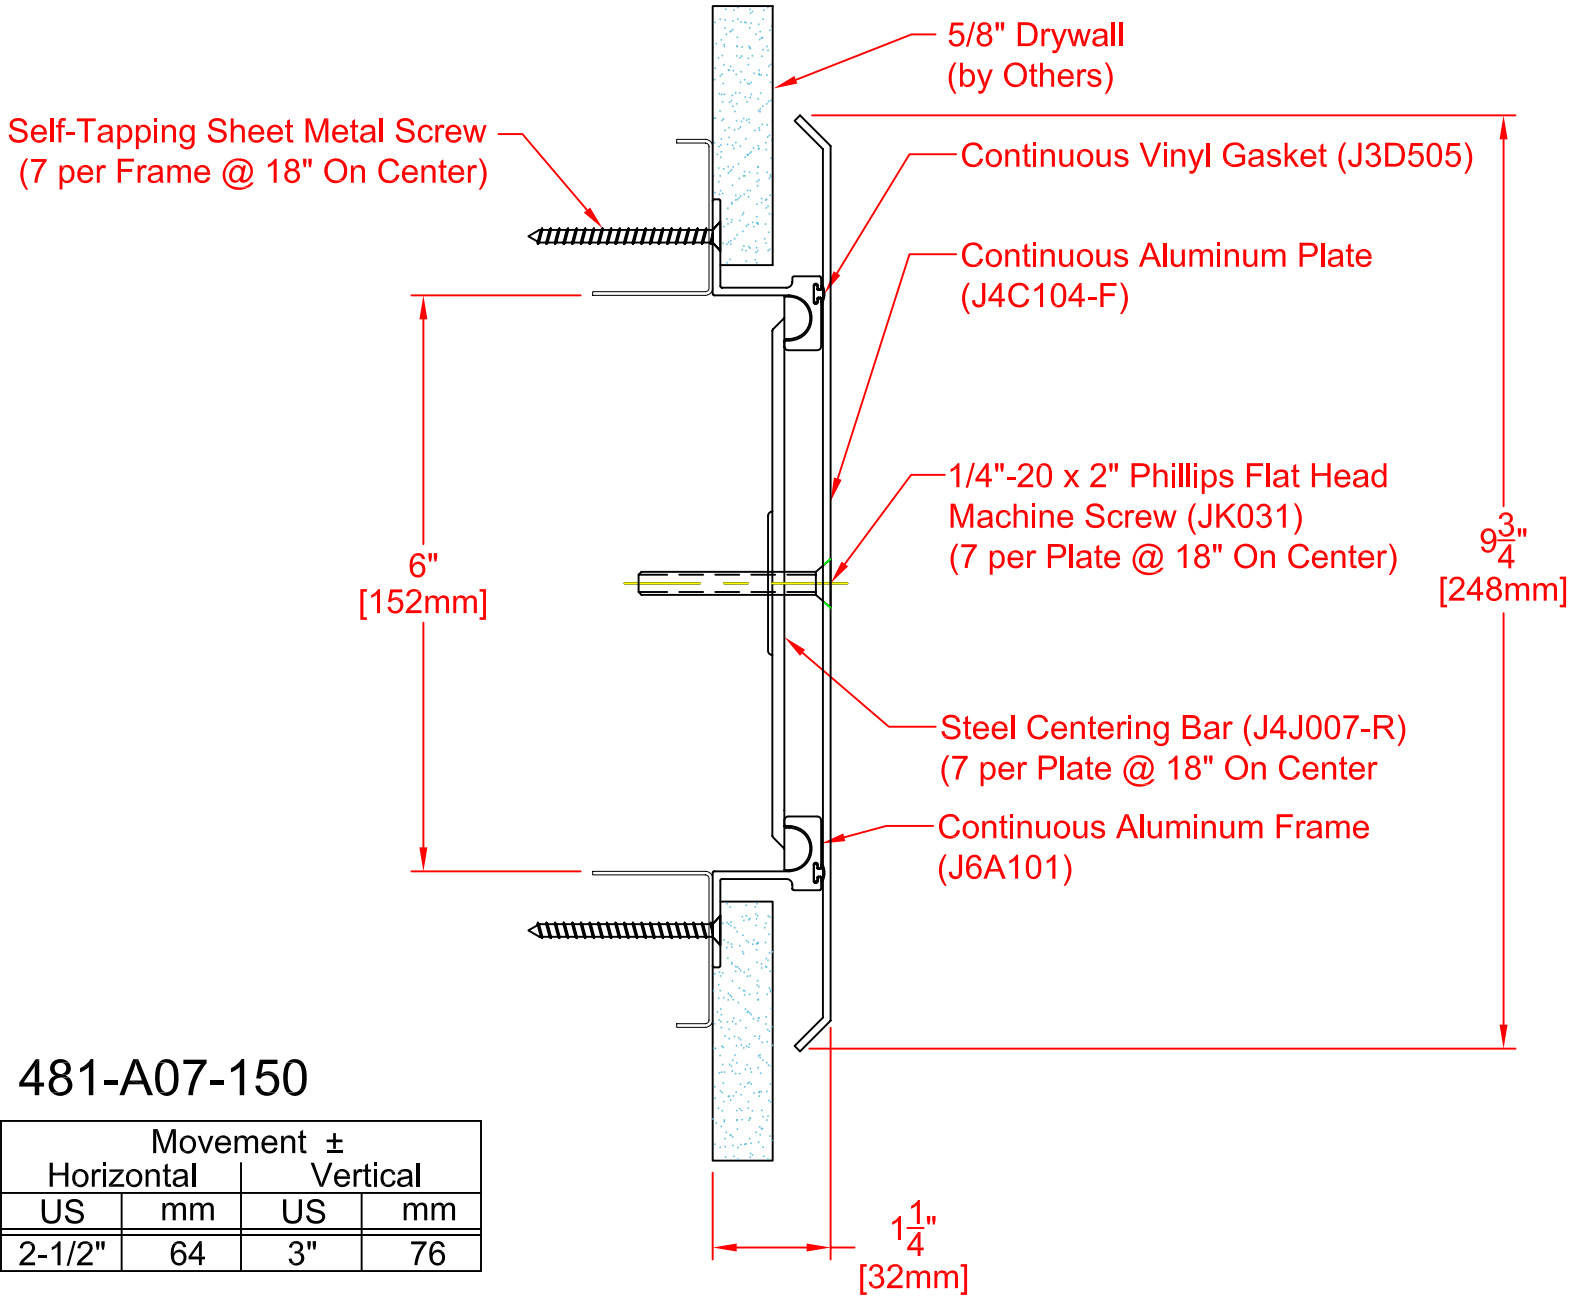

481-A07-150


Joint Width		Movement ± Horizontal		Movement ± Vertical	
US	mm	US	mm	US	mm
6"	152	2-1/2"	64	3"	76

InPro JOINTMASTER
ARCHITECTURAL JOINT SYSTEMS

DATE: 9/07/05
SCALE: 1/2
REV:

APPLICATION-
CENTERING BAR SYSTEM
WALL/WALL, CEILING/CEILING CONDITION

InPro Corporation
Interior and Exterior Architectural Products
S80 W18766 Apollo Drive
Muskego, WI 53150 USA

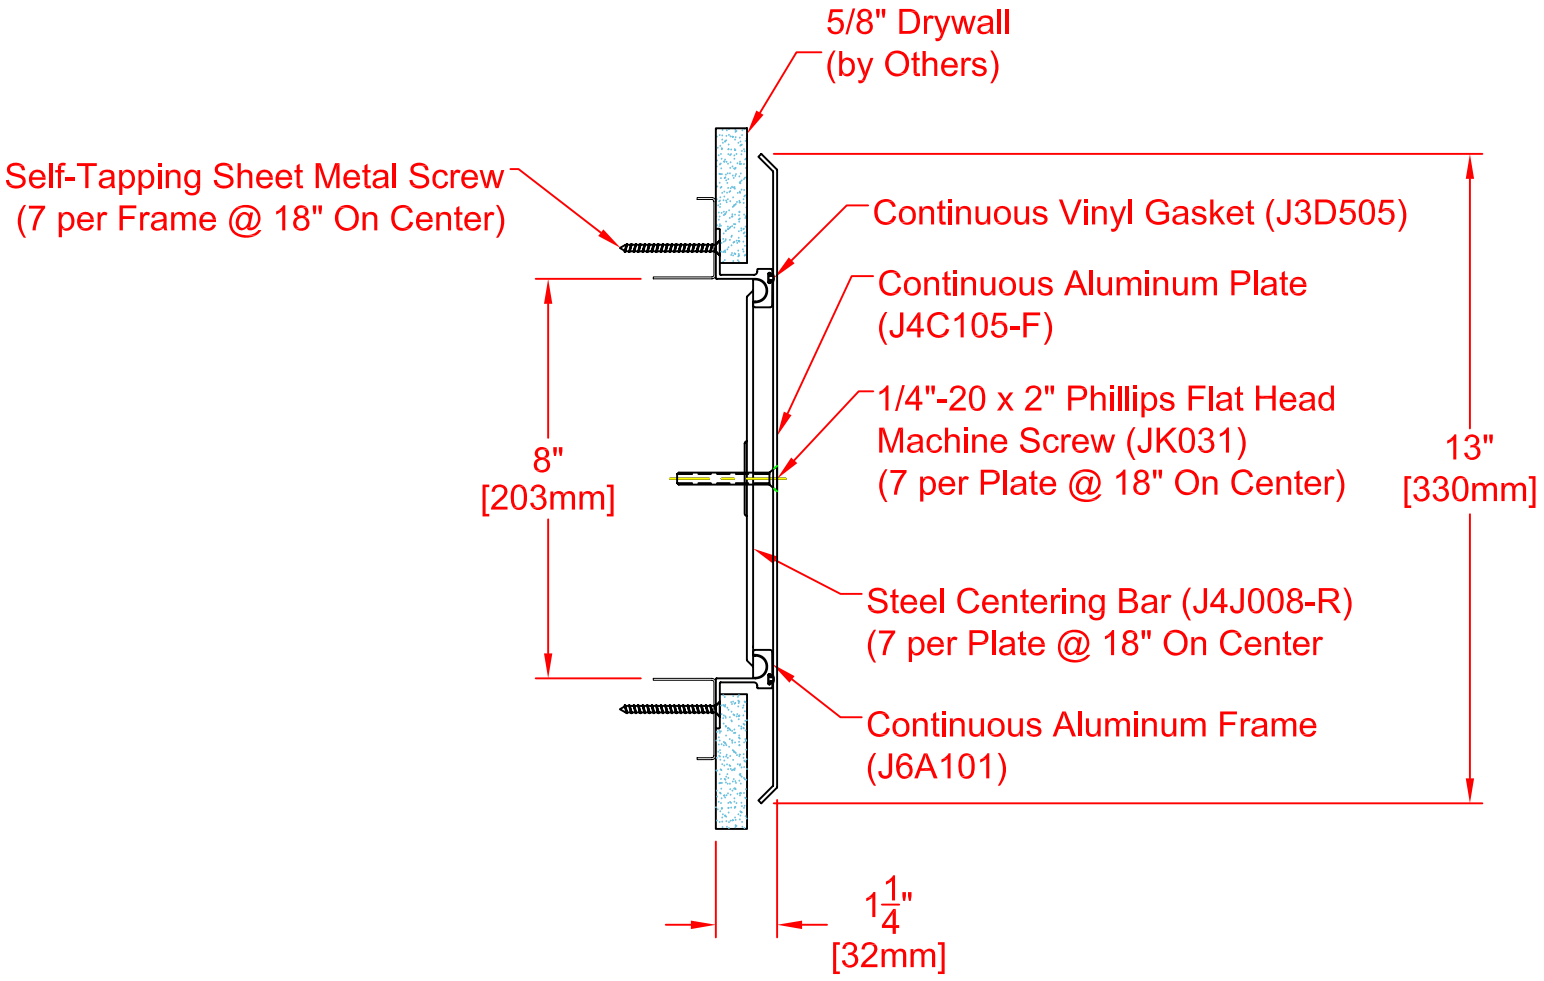

481-A07-200


Joint Width		Movement ± Horizontal		Vertical	
US	mm	US	mm	US	mm
8"	203	4"	102	4"	102

InPro JOINTMASTER
ARCHITECTURAL JOINT SYSTEMS

DATE: 9/07/05
SCALE: 1/4
REV:

APPLICATION-
CENTERING BAR SYSTEM
WALL/WALL, CEILING/CEILING CONDITION

InPro Corporation
Interior and Exterior Architectural Products
S80 W18766 Apollo Drive
Muskego, WI 53150 USA

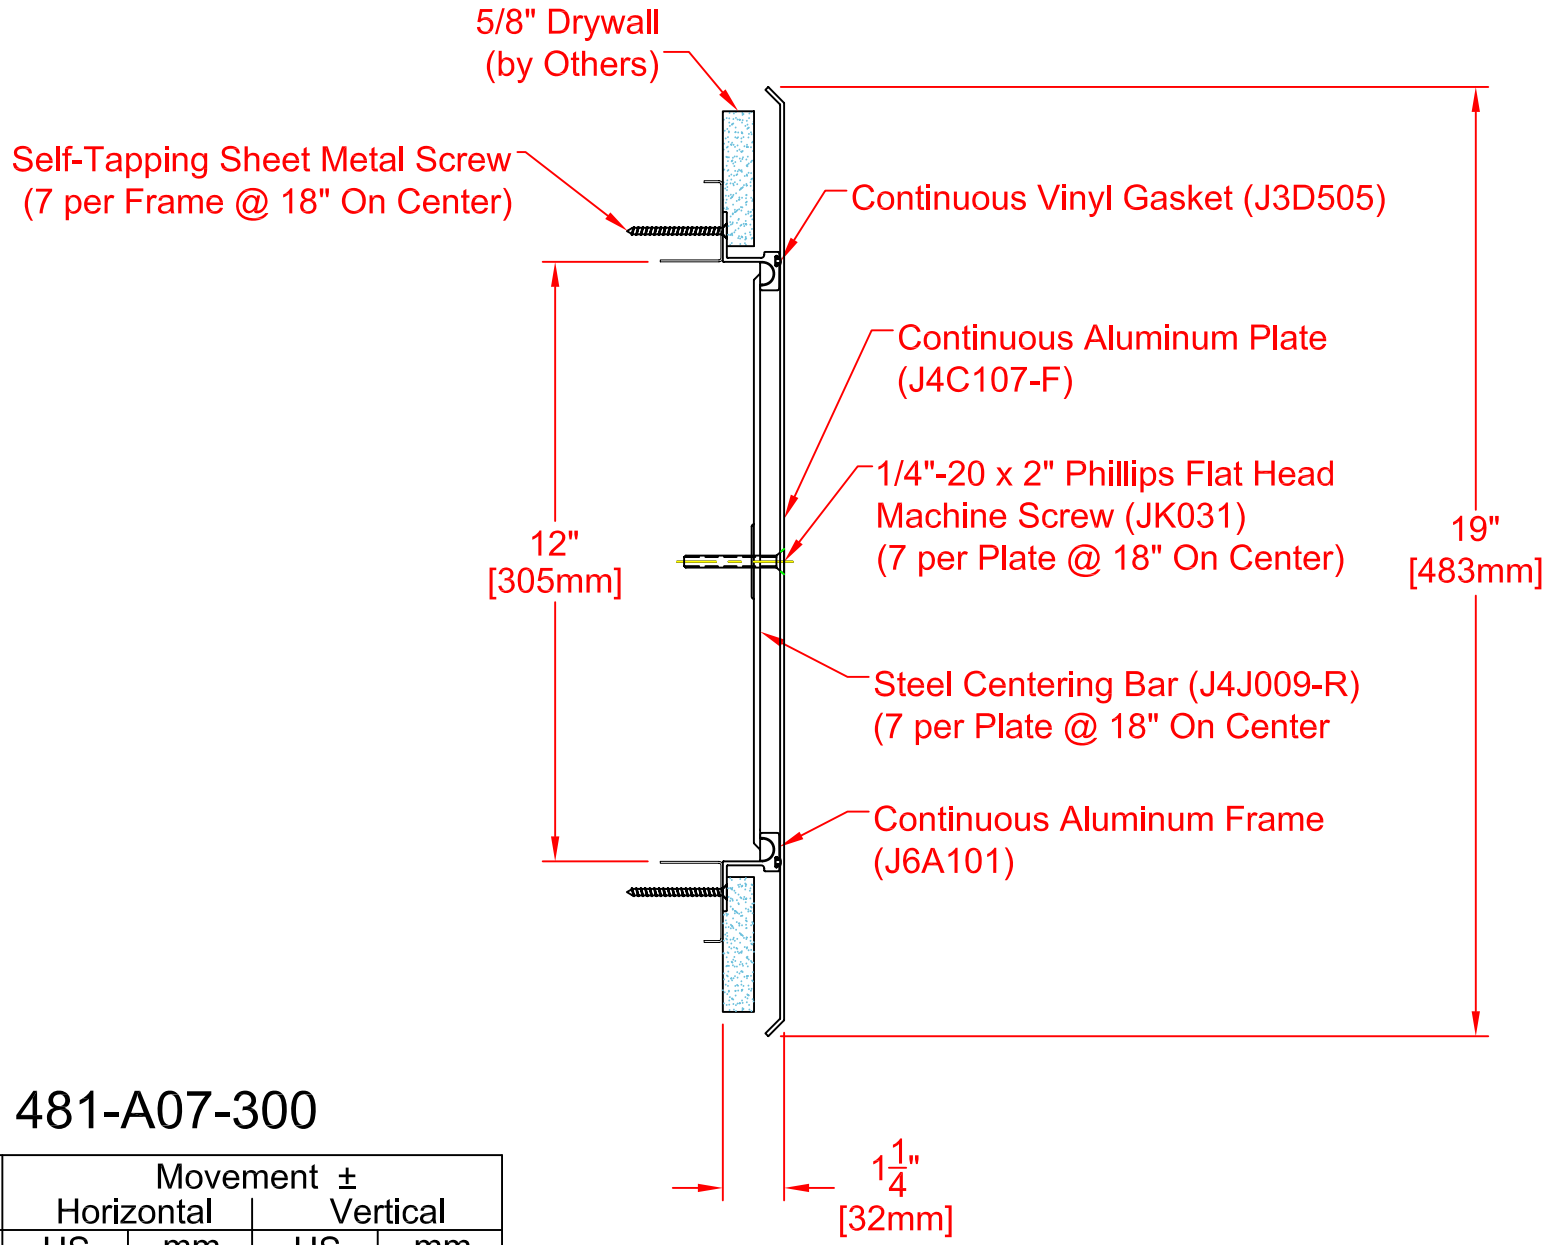

481-A07-300

Joint Width		Movement ± Horizontal		Vertical	
US	mm	US	mm	US	mm
12"	305	6"	152	6"	152

InPro JOINTMASTER
ARCHITECTURAL JOINT SYSTEMS

DATE: 9/07/05
SCALE: 1/4
REV:

APPLICATION-
CENTERING BAR SYSTEM
WALL/WALL, CEILING/CEILING CONDITION

InPro Corporation
Interior and Exterior Architectural Products
S80 W18766 Apollo Drive
Muskego, WI 53150 USA